


TR 1981

A-105


#1 3/9/81

M-2

11-000000-000000

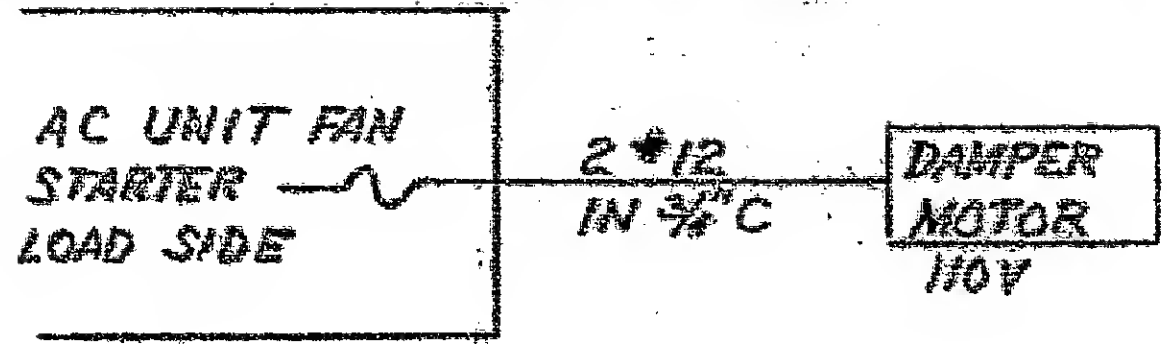


MOTORIZED DAMPER SCHEMATIC

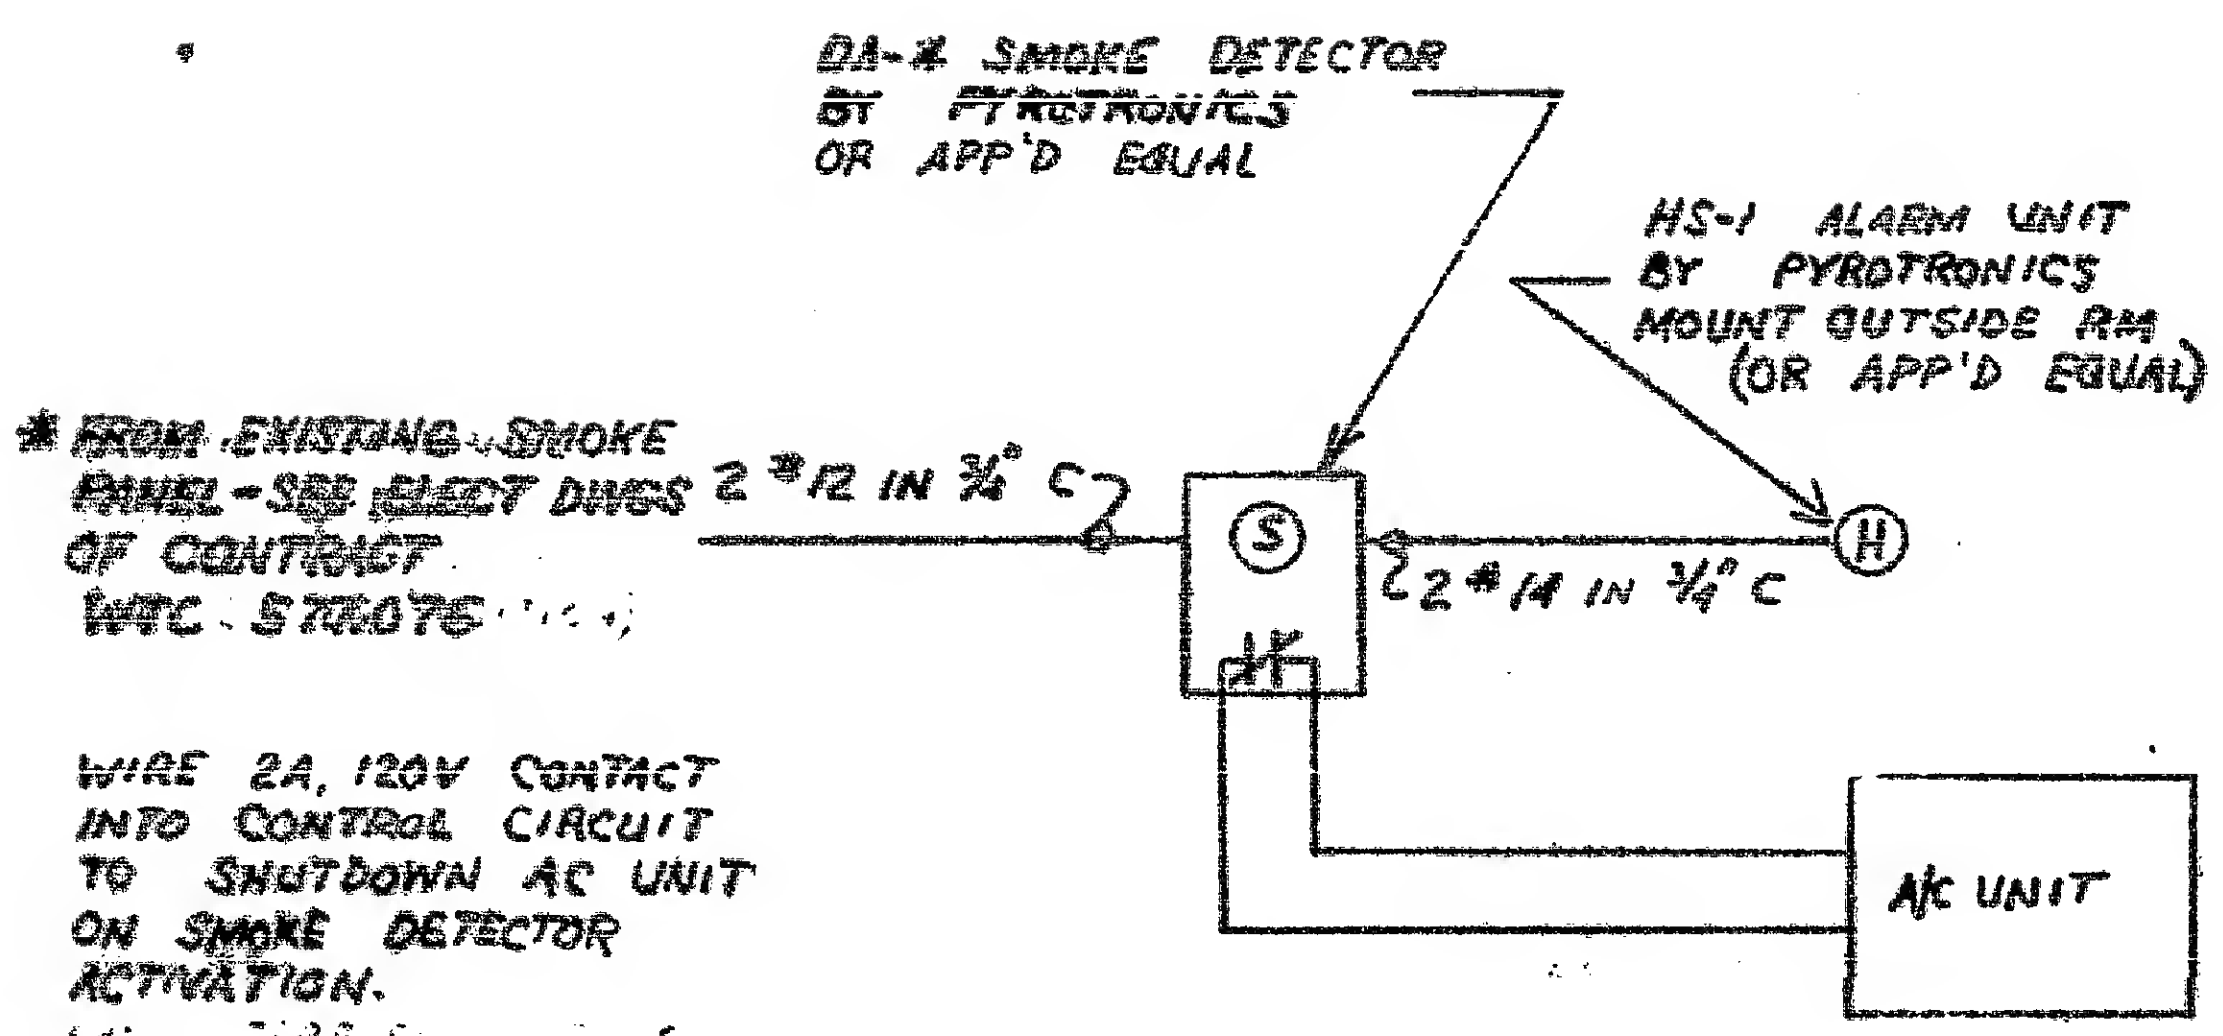

SMOKE CONTROL SCHEMATIC


\*EXISTING SMOKE PANEL SENDS ALARM TO WTC MULTIPLEX SYSTEM

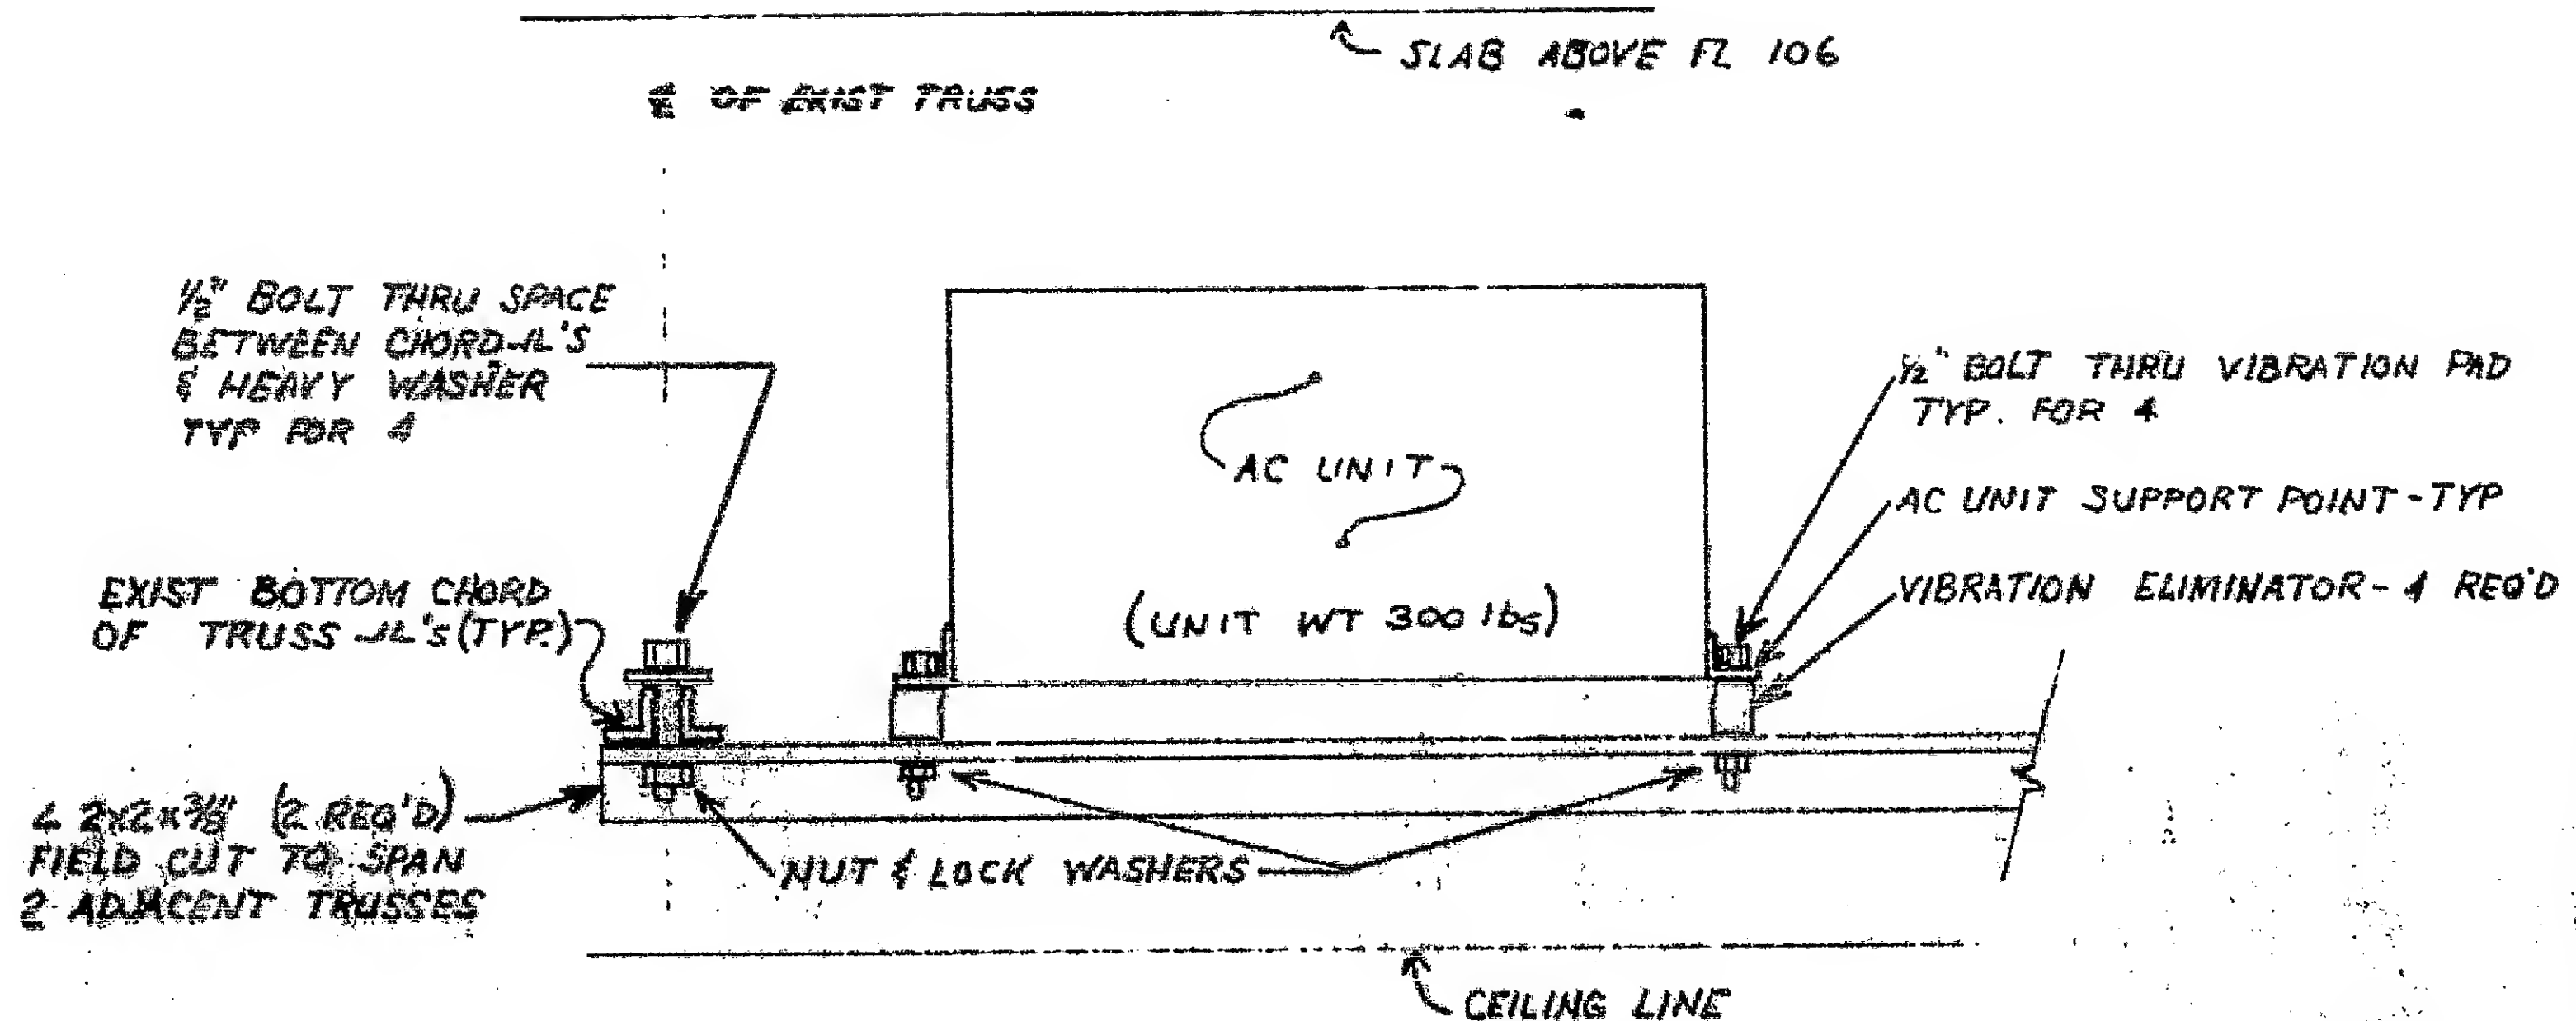


A/C UNITS 5 & 6

HANGING DETAIL

NO SCALE

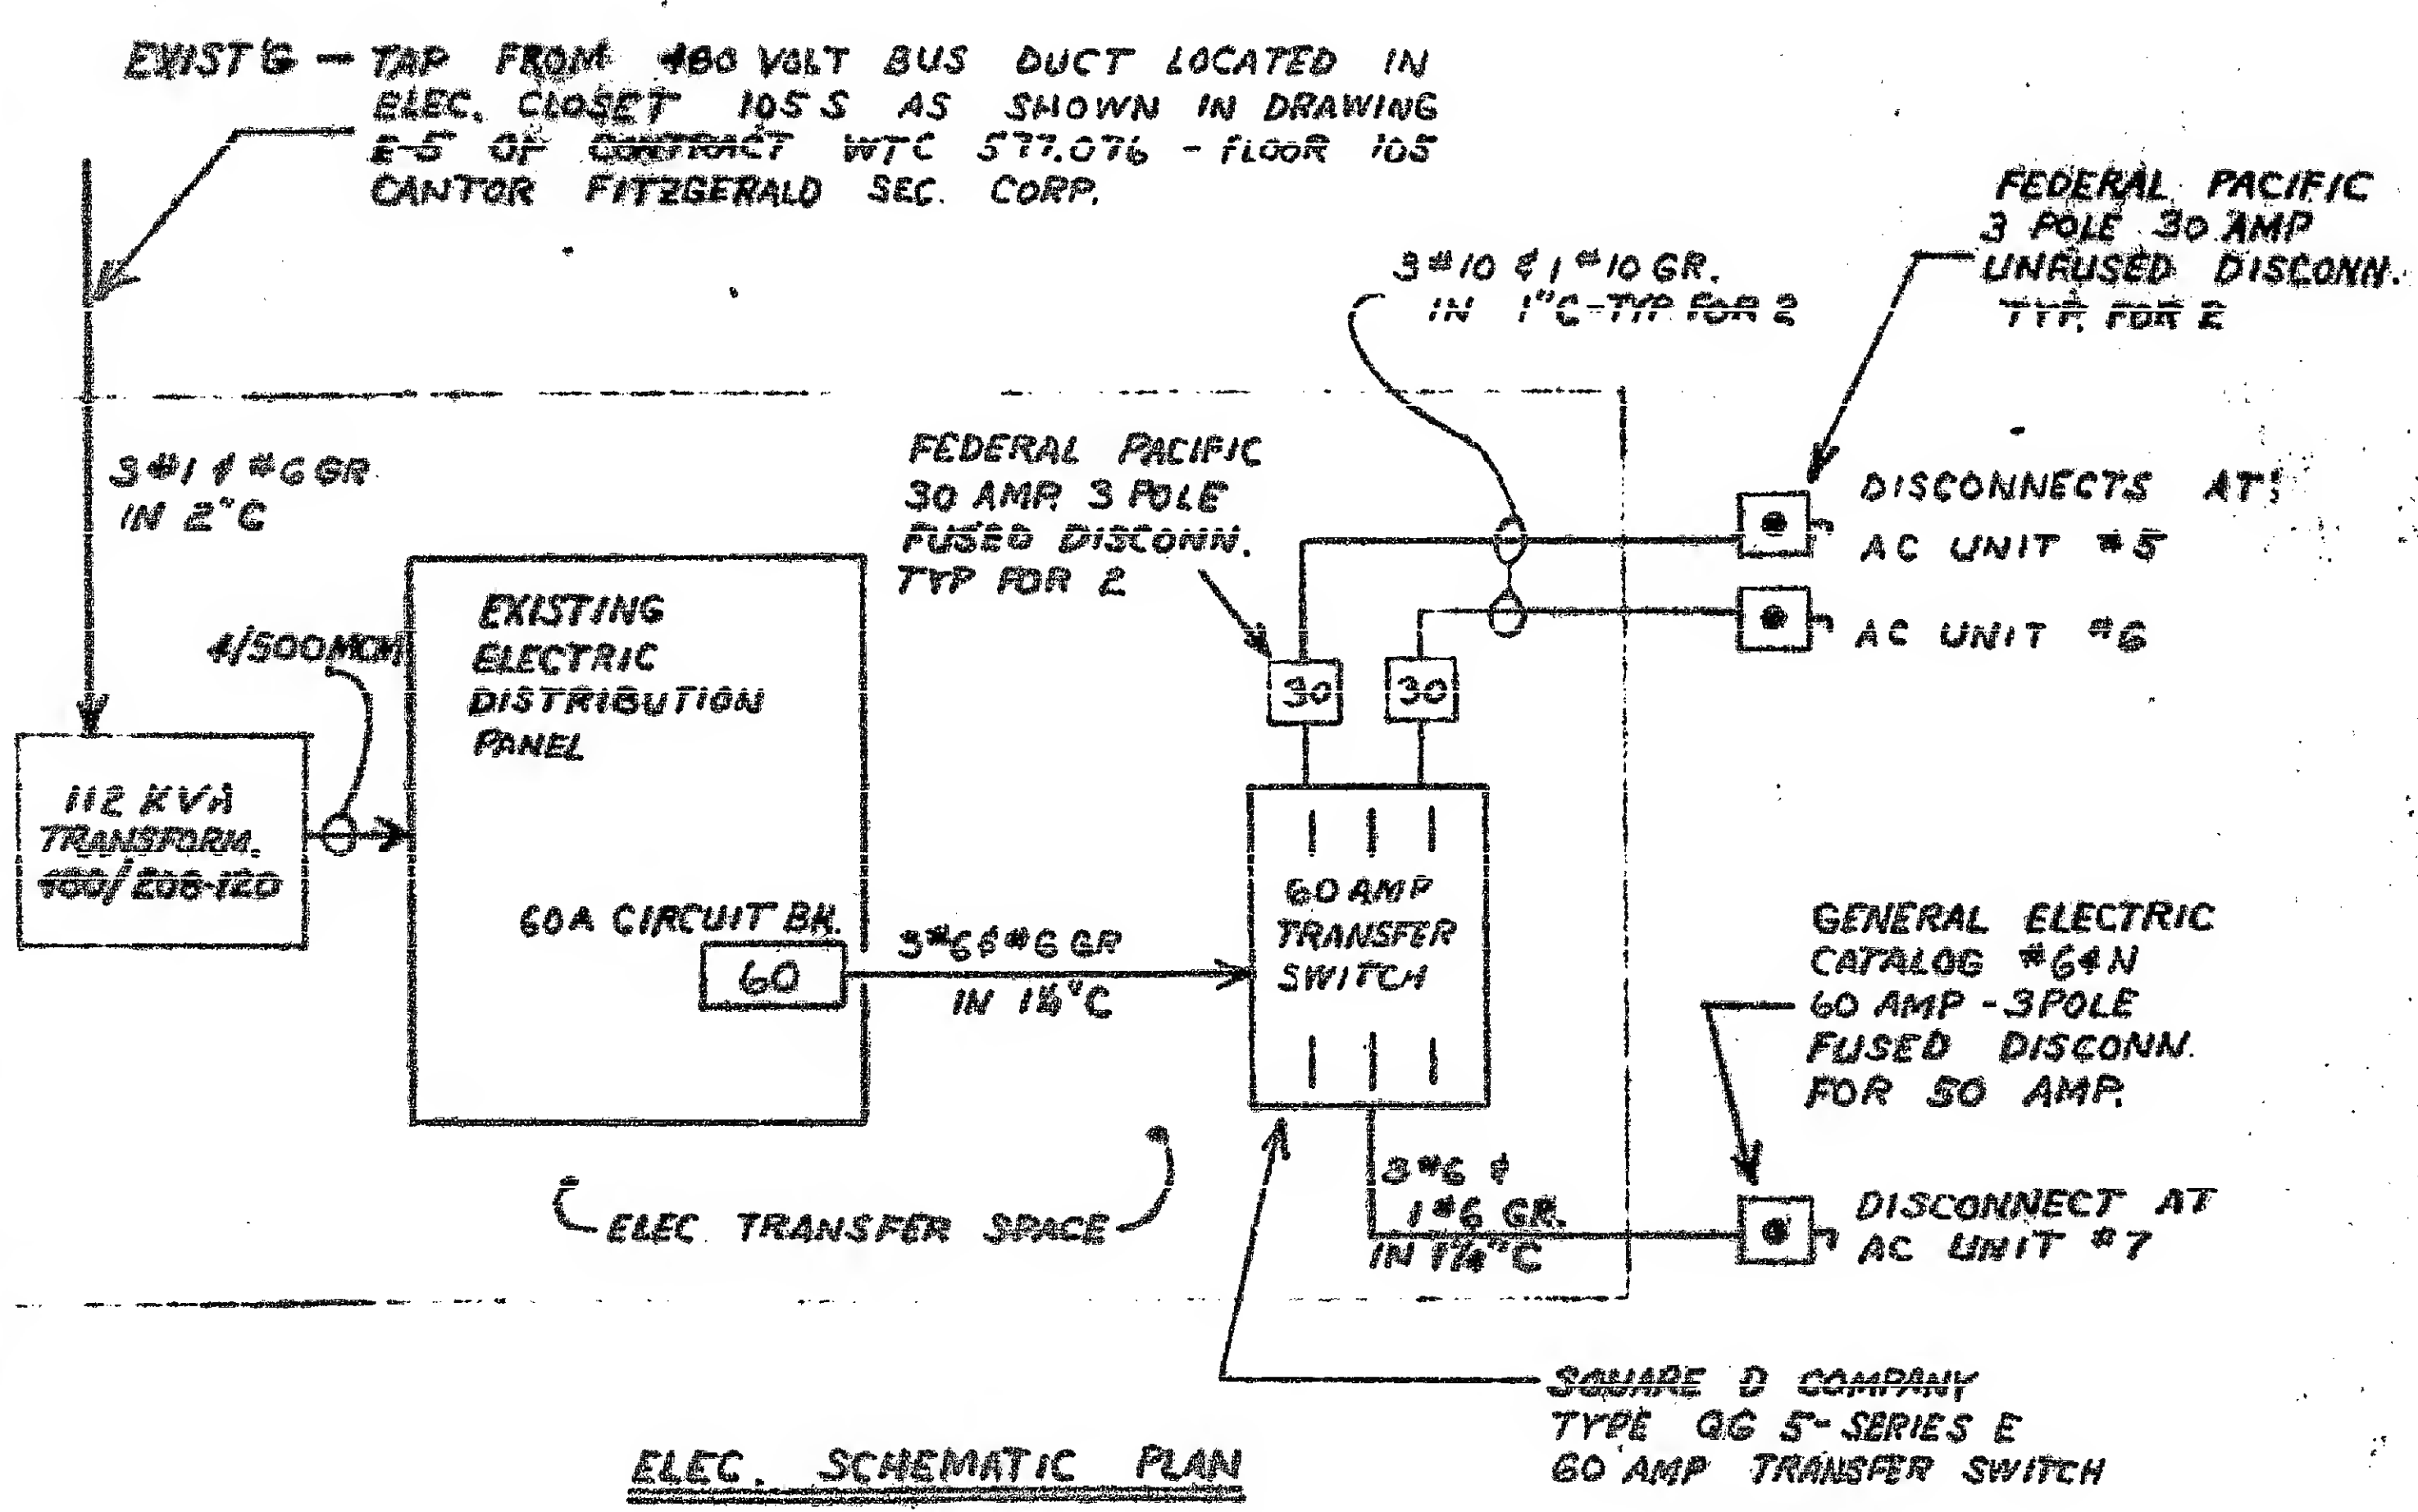

ELEC. SCHEMATIC PLAN

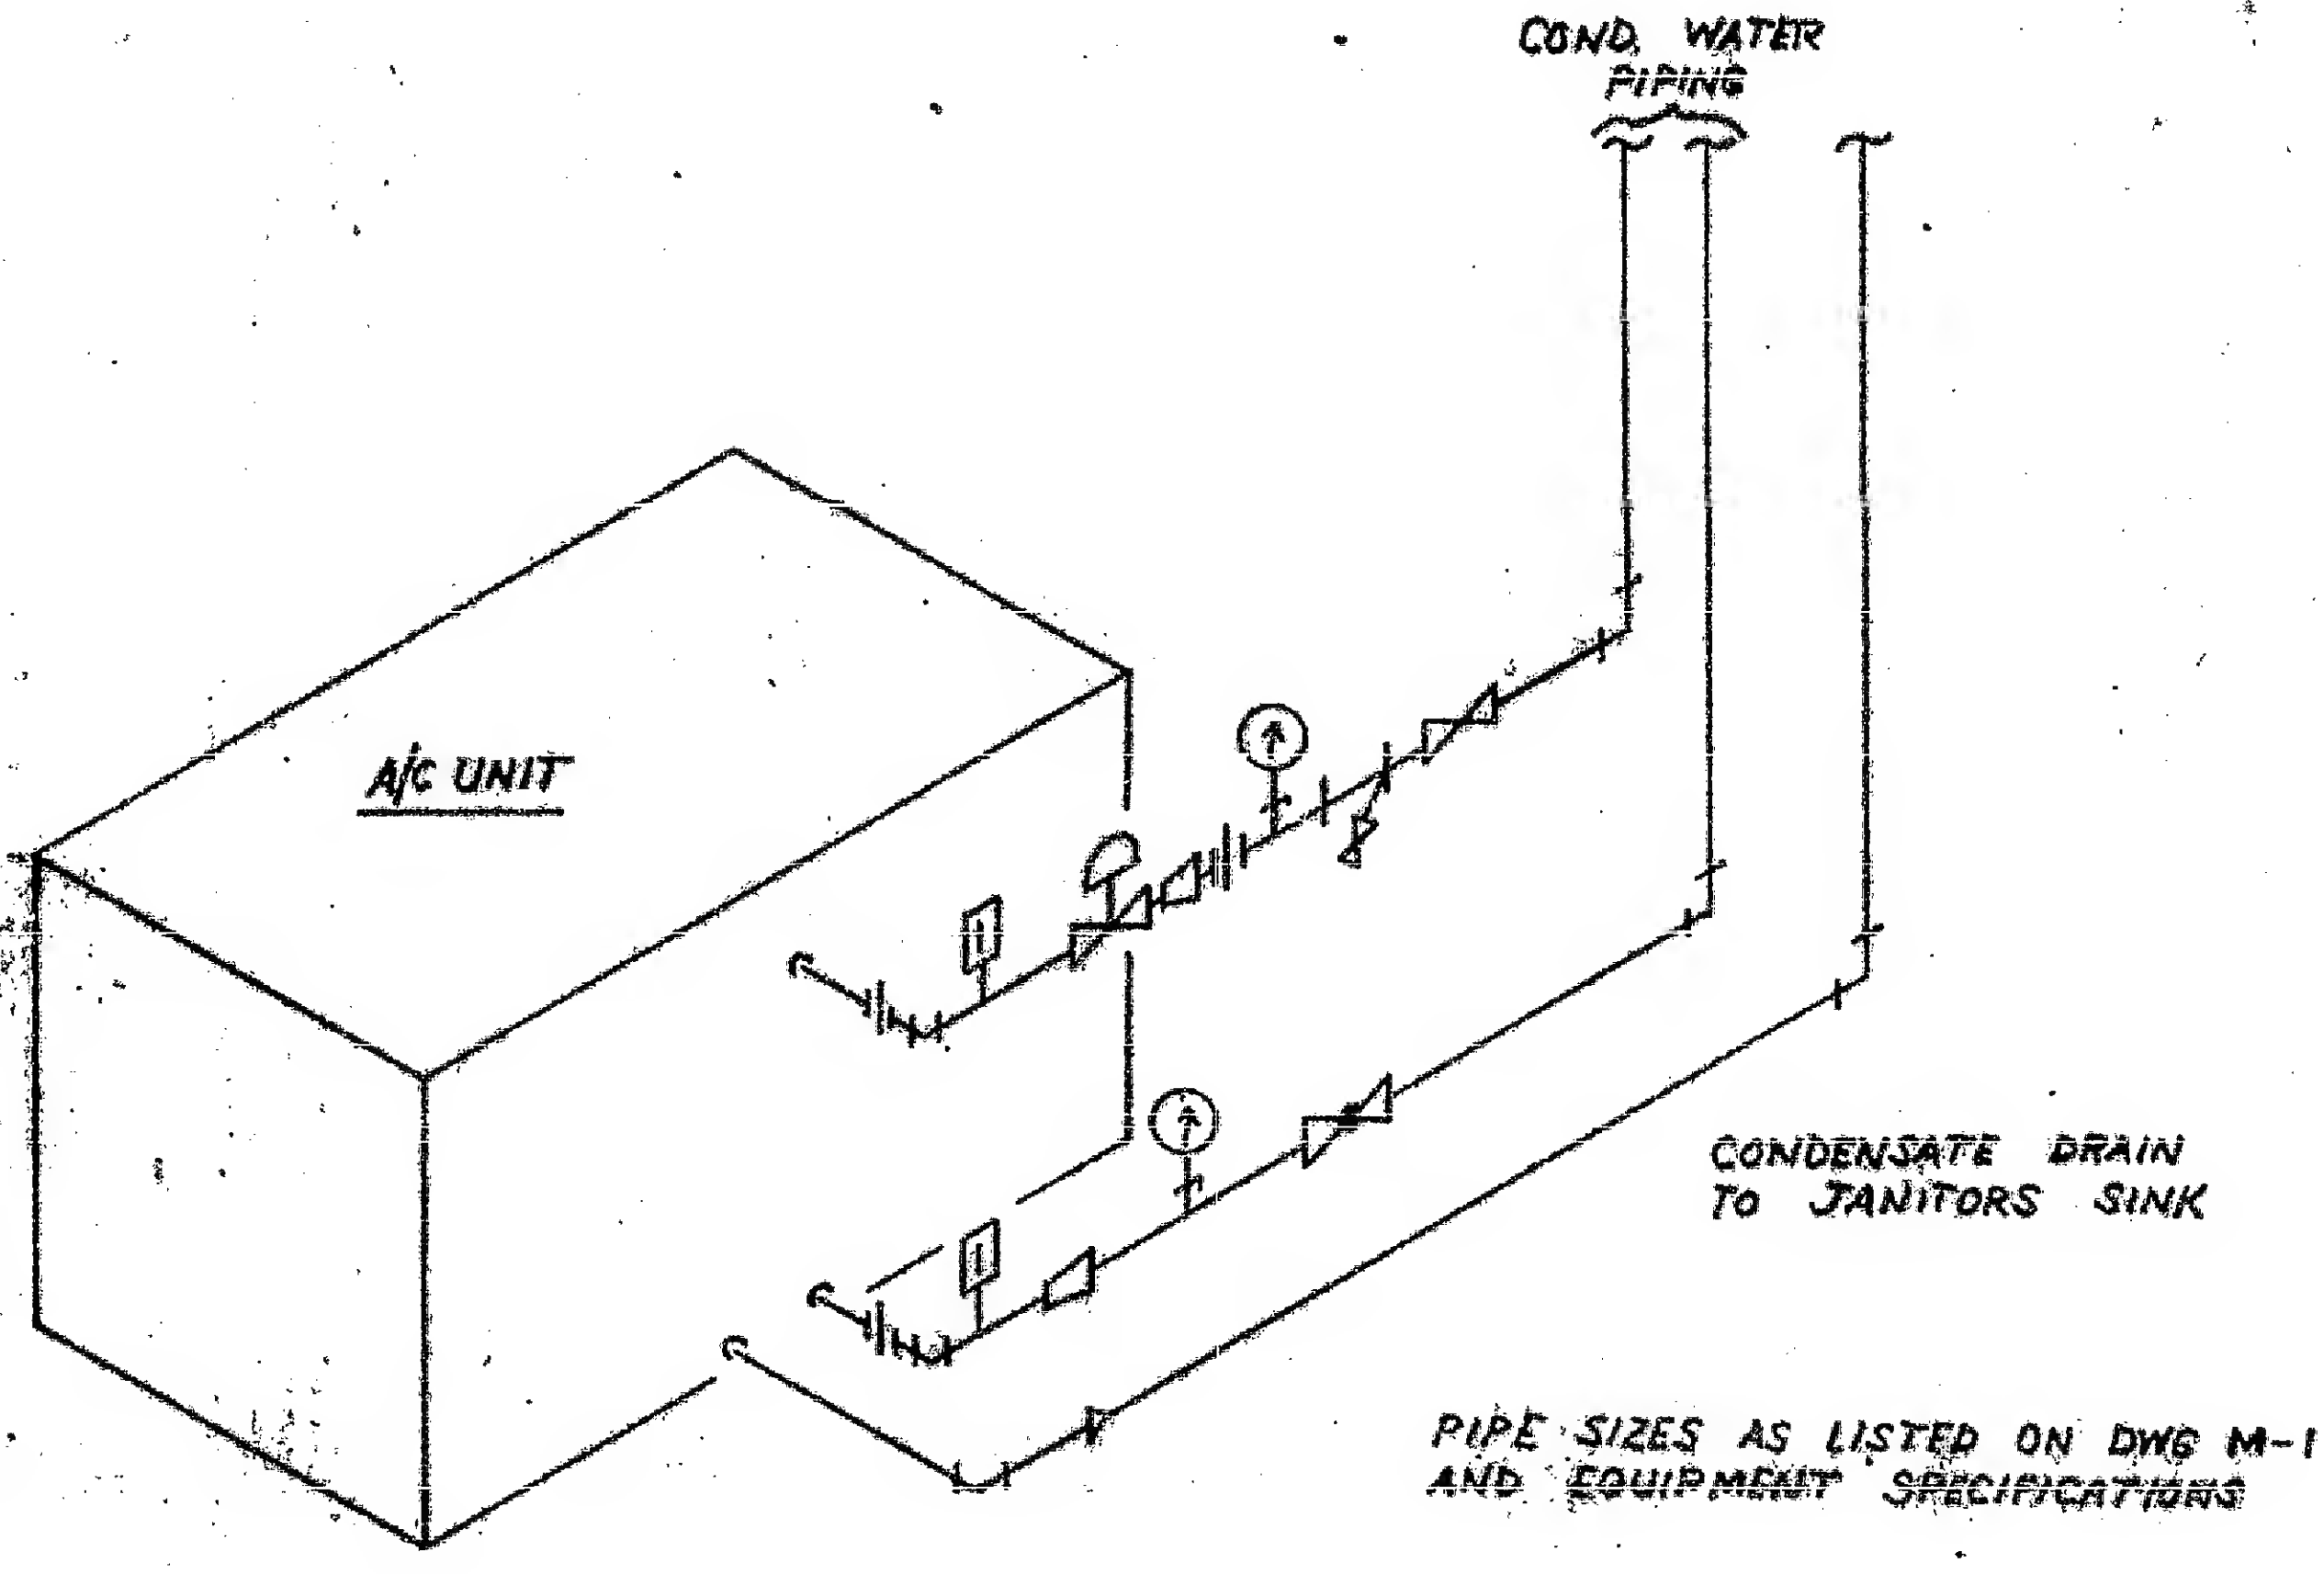

SCHEMATIC PIPING TO A/C UNITS

NO SCALE